Rev

Drawing Number

Status

DO NOT SCALE

A1

0 10 100

File: ROAMAN ROAD PLEAN ROAD CLOSURE DIVERSION.dwg

Date: Jul 30, 2025 - 3:17pm Plotted by: Davidb

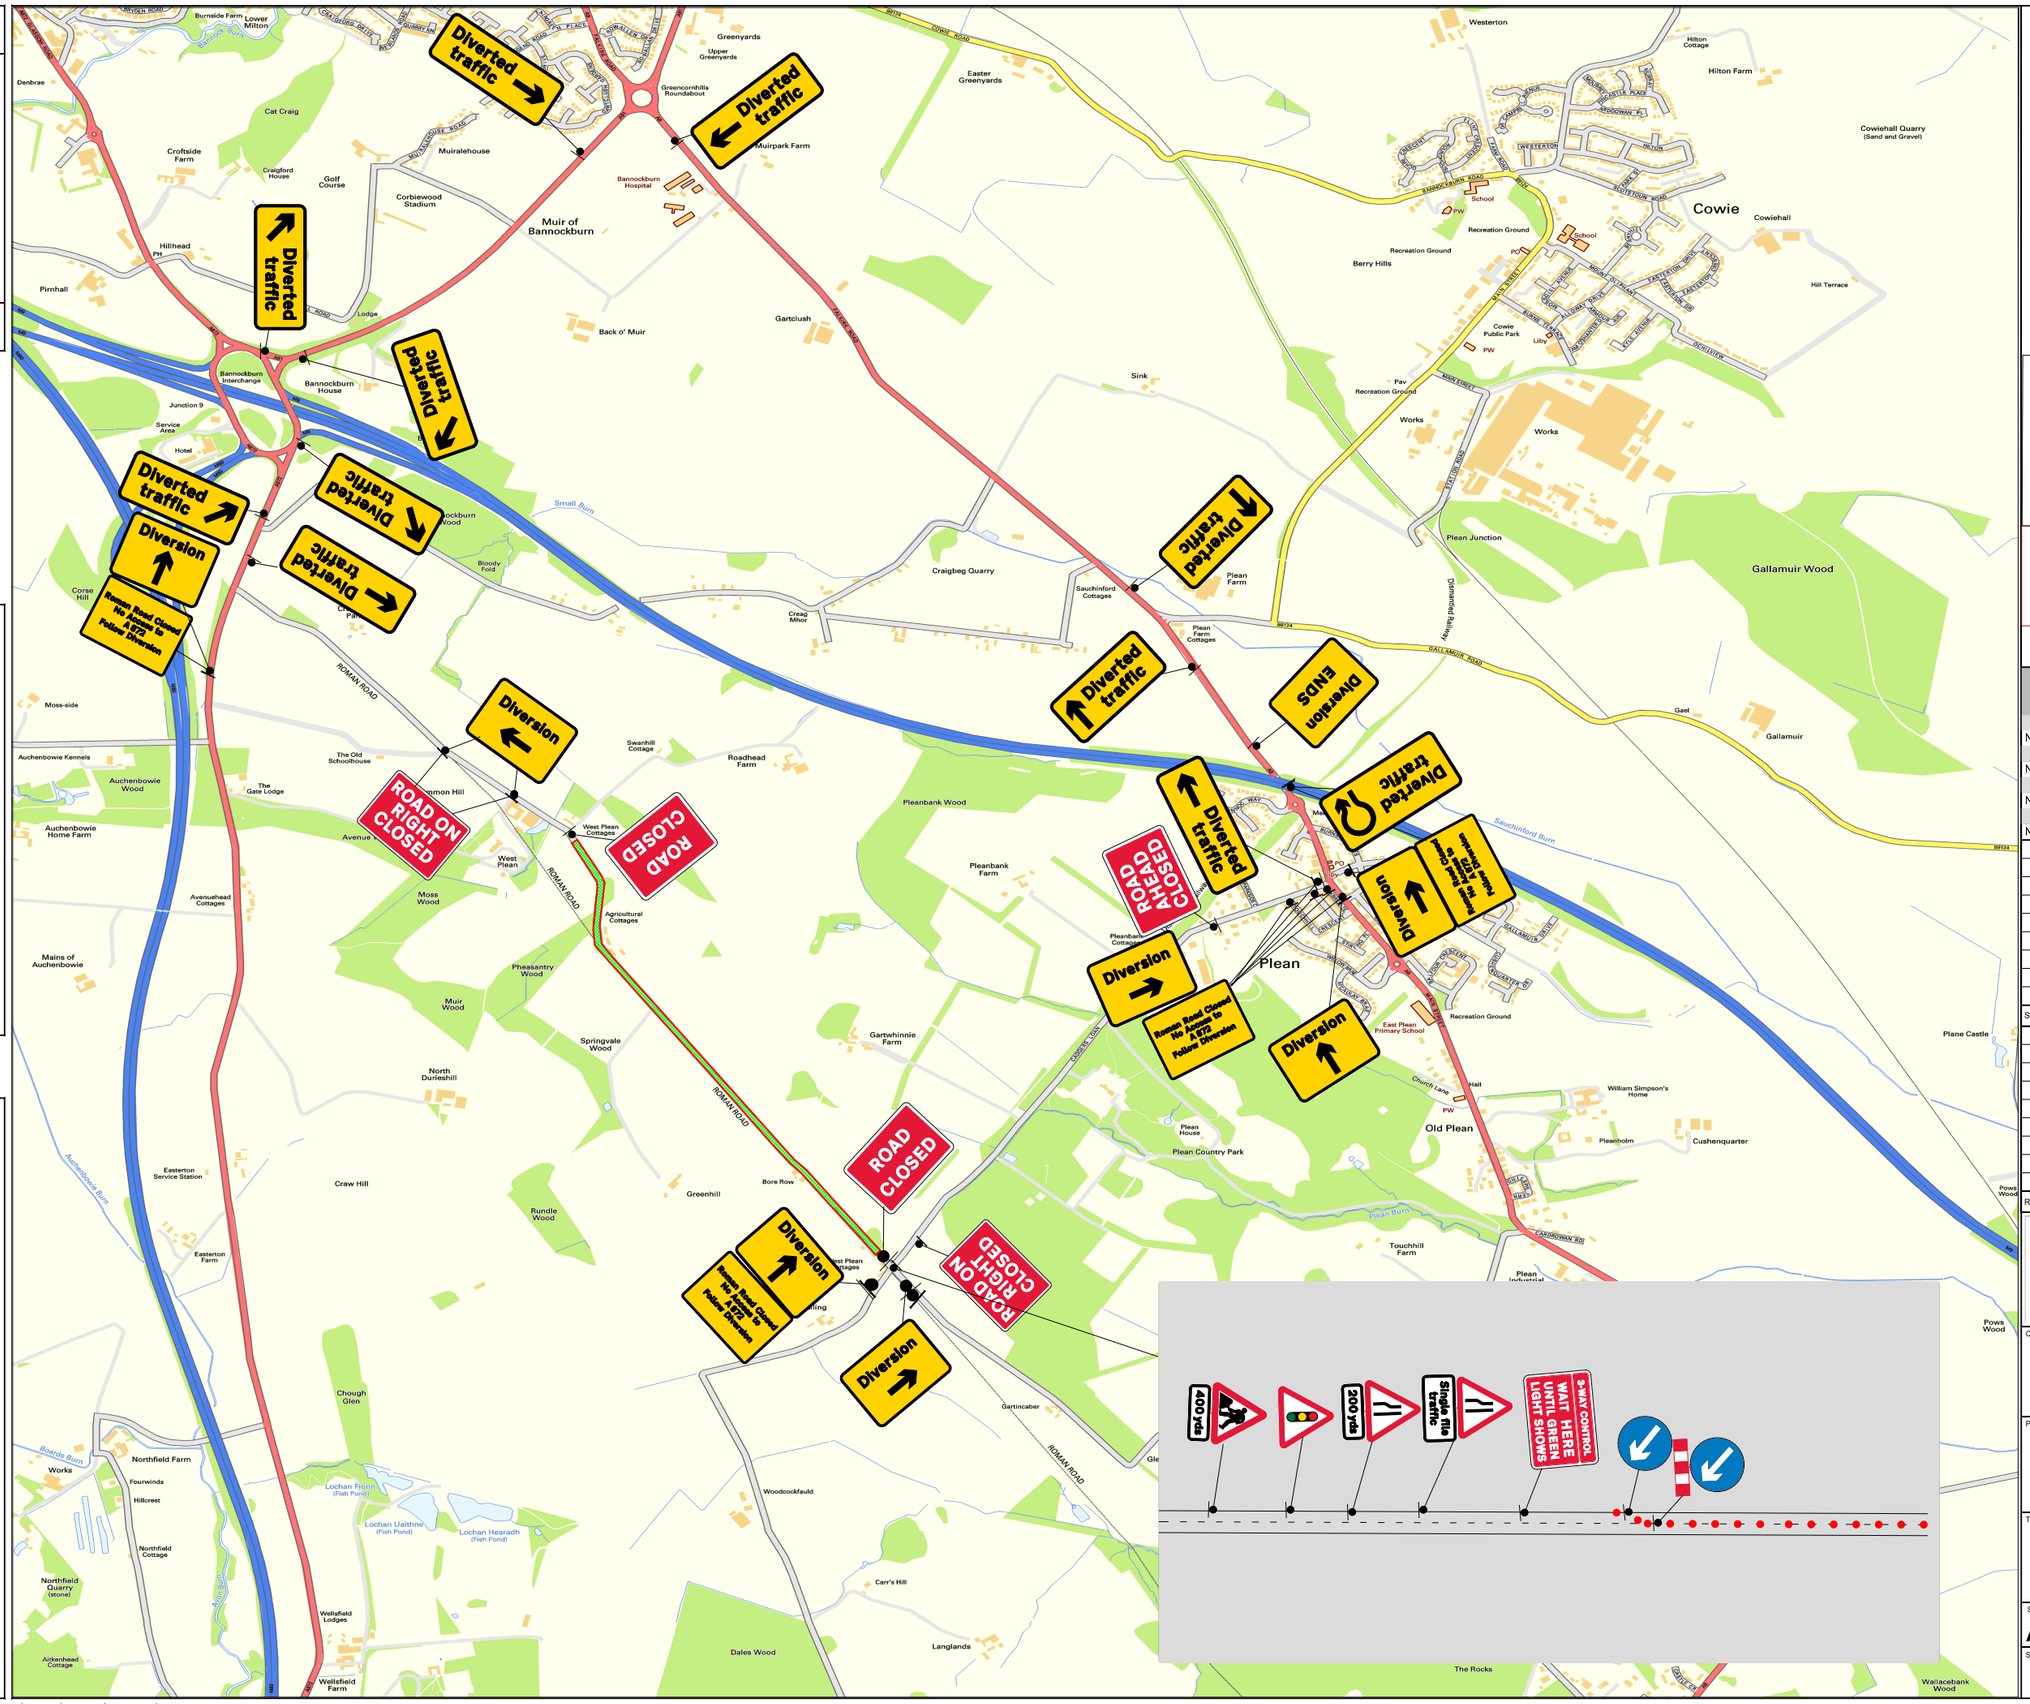
Diverted traffic
Diverted traffic
Diverted traffic
Diverted traffic
Diverted traffic
Diverted traffic
Diverted traffic
Diverted traffic
Diversion
Roman Road Closed No Access to A872 Follow Diversion
Diversion
Diversion ENDS
Diversion
Diversion
Diversion
Diversion
Diversion
Diversion
Roman Road Closed No Access to A872 Follow Diversion
ROAD ON RIGHT CLOSED
ROAD CLOSED
ROAD AHEAD CLOSED
ROAD CLOSED
ROAD ON RIGHT CLOSED
400 yds
200 yds
Single file traffic
3-WAY CONTROL WAIT HERE UNTIL GREEN LIGHT SHOWS
Muir of Bannockburn
Cowie
Plean
Old Plean
Roman Road
Roman Road
Roman Road